NOTES

1. 8in EXTERIOR SIDEWALL STRUCTURAL LINE, INSIDE FACE OF WALL PANELS.
2. SEE ROOF PLAN FOR DIMENSIONS AND EXACT LOCATIONS OF ROOF OVERHANGS.
3. EXTERIOR CONCRETE SLABS SHALL HAVE A MINIMUM SLOPE OF 1/8" PER FOOT, UNLESS INDICATED.
4. SEE SITE PLAN, SHEET A0.2 FOR EXTENT OF ASPHALT PAVING AROUND THE BUILDING.

LEGEND

— - — - — 1 HOUR FIRE RATING

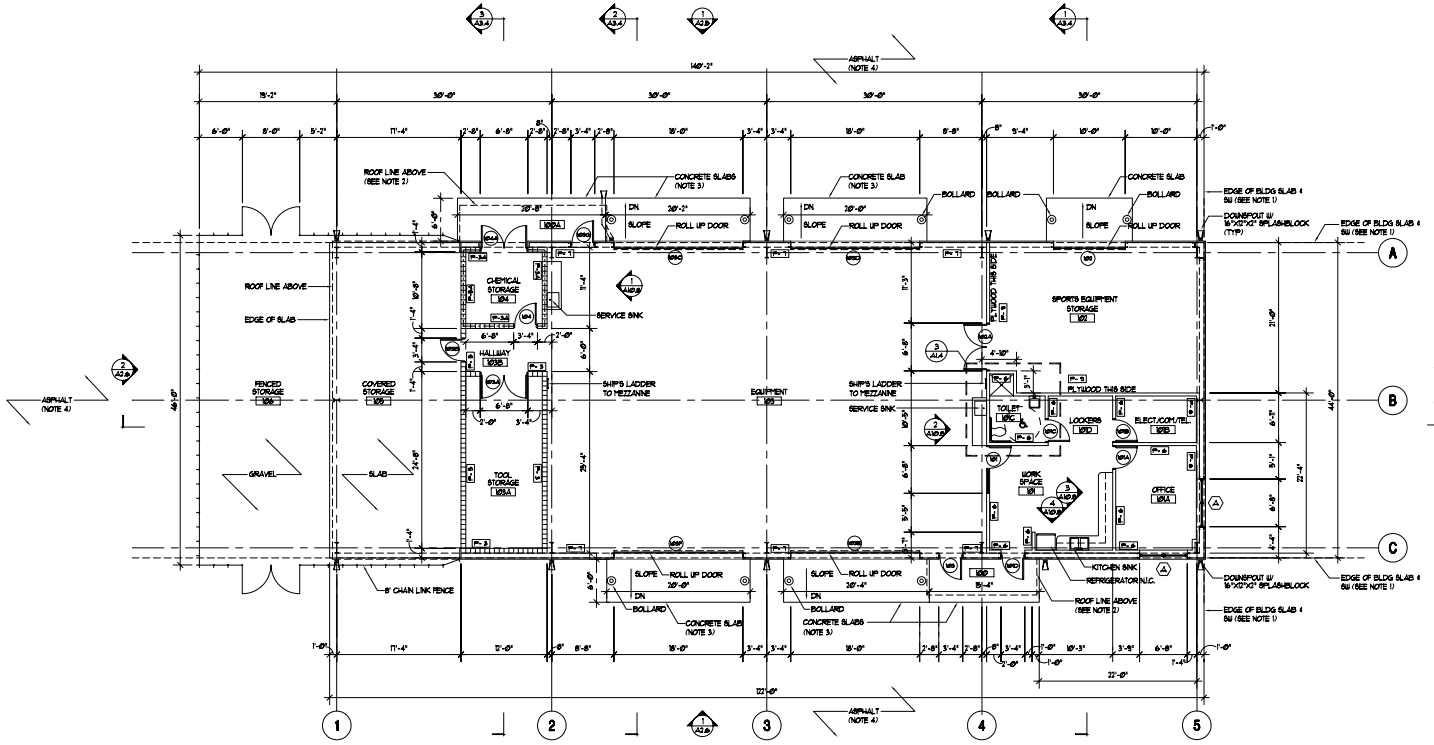

1 A1.3 FLOOR PLAN - MAINTENANCE BUILDING (G.S.F. 5404)

SCALE 1/8"-1'-0"

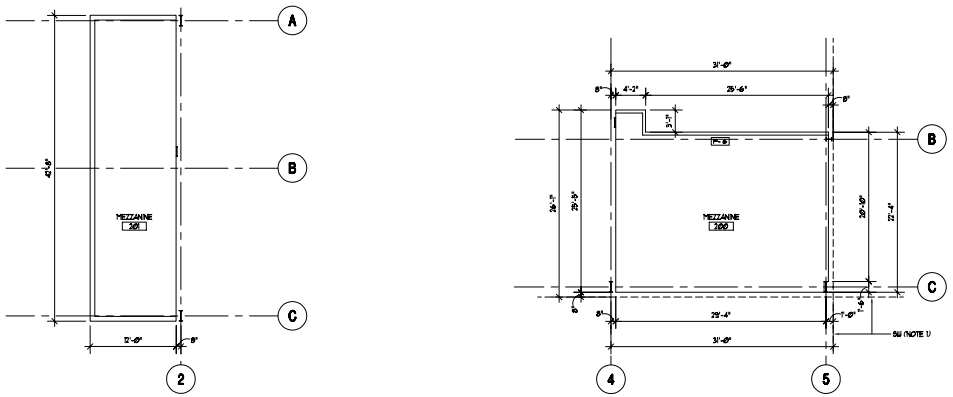

2 A1.3 MEZZANINE PLANS - MAINTENANCE BUILDING

SCALE 1/8"-1'-0"

BARNETT FRONCZAK BARLOWE ARCHITECTS

8590
PROJECT CODE

25 AUGUST 2006
DATE

RECORDS DOCUMENTS

REVISED

FSU Intramural Outdoor Sports Complex - Phase I
Maintenance Building
FLOOR PLAN
Tallahassee Florida

A1.3

225 SOUTH ADAMS ST., TALLAHASSEE, FLORIDA 32301
PHONE 850 224-6301 FAX 850 561-6978

Copyright Barnett Fronczak Barlowe, Architects. All Rights Reserved