NOTES

1. ALL INTERIOR WALLS TO BE PARTITION TYPE P-3 UNLESS NOTED OTHERWISE.

LEGEND

OFFICE 101	ROOM NAME & NUMBER - SEE SHEET A7.1 ROOM FINISH SCHEDULE
101	DOOR TYPE - SEE SHEET A7.2 DOOR & FRAME SCHEDULE
P-1	WALL PARTITION TYPE - SEE SHEET A7.1 PARTITION SCHEDULE
A	WINDOW TYPE - SEE SHEET A7.2
	CMU & BRICK PARTITION
	CMU PARTITION
	1 HR. RATED WALL PARTITION (U.N.O.)
FEC	FIRE EXTINGUISHER BRACKET MOUNT
FEC	FIRE EXTINGUISHER CABINET
C.J.	3/8" CONSTRUCTION JOINT (SEE DETAIL 1/A7.1)

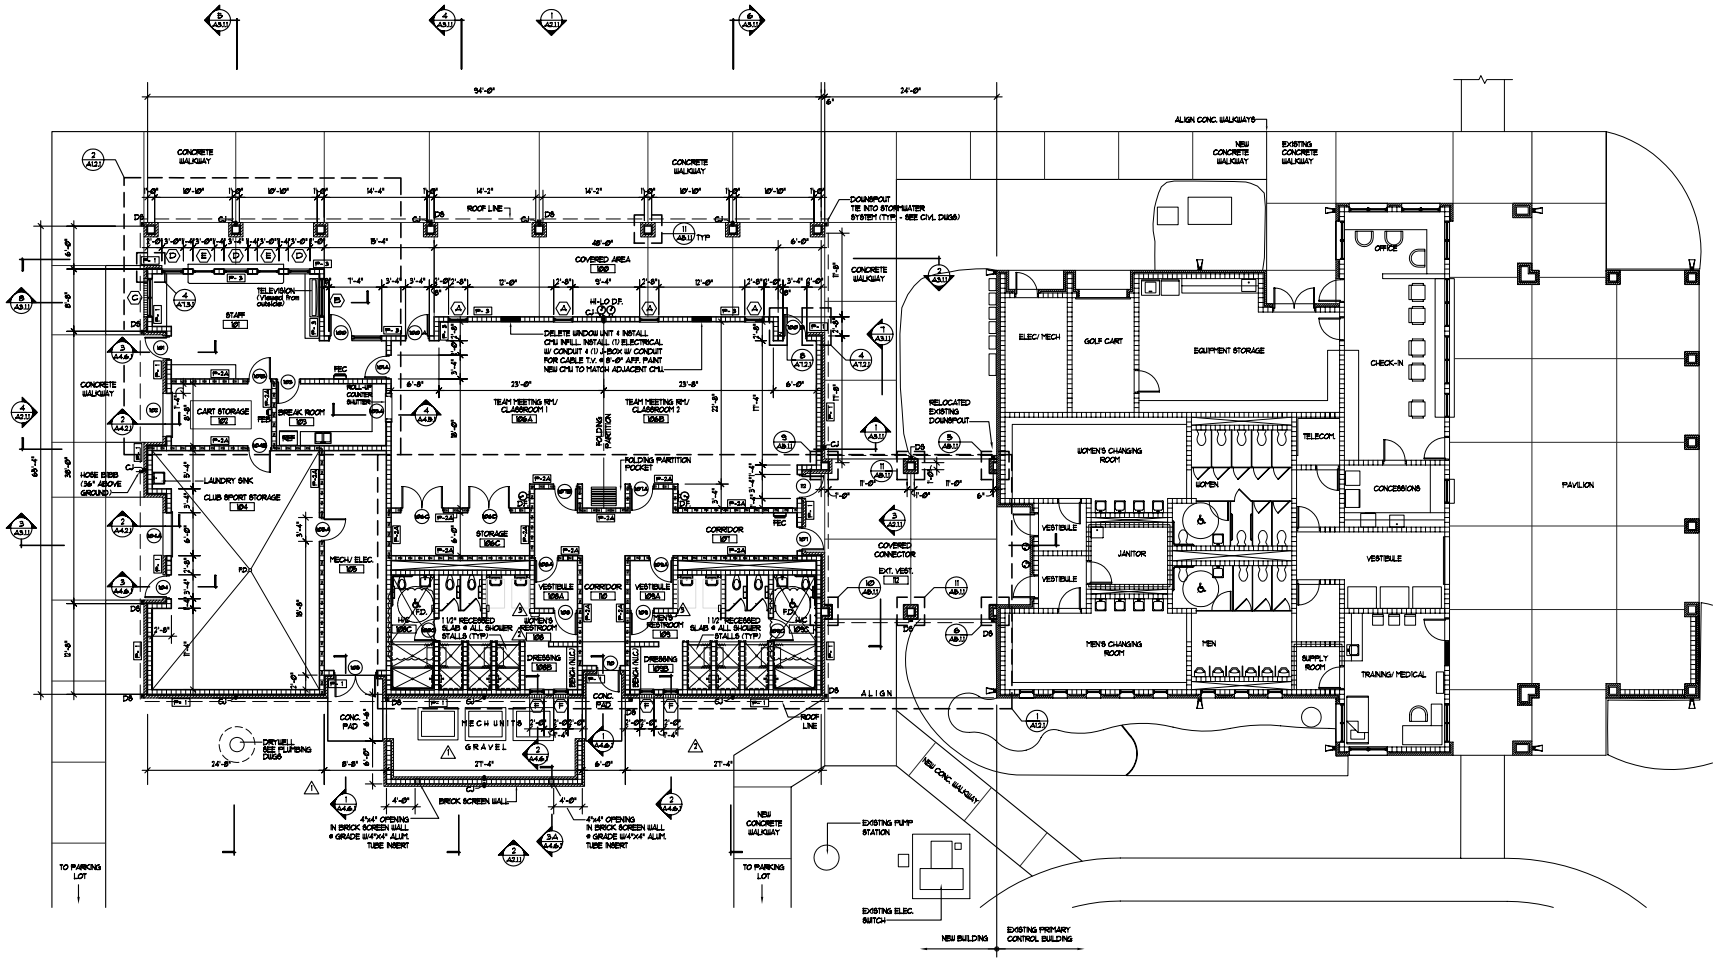

1 A1.1.1 **FLOOR PLAN**

SCALE: 1/8"=1'-0"

BARNETT FRONCZAK BARLOWE ARCHITECTS

8591
PROJECT CODE

5 MAY 2009
DATE

CONSTRUCTION DOCUMENTS

REVISED

1. 28 MAY 2009
2. 28 MAY 2009
3. 5 AUGUST 2009
4. 15 SEPTEMBER 2009
5.
6.
7.

FSU Intramural - Club Sports
ADDITION TO PRIMARY
CONTROL BUILDING
Floor Plan

Tallahassee **Florida**

A1.1.1

225 SOUTH ADAMS ST., TALLAHASSEE, FLORIDA 32301
PHONE 850 224-6301 FAX 850 561-6978

Copyright Barnett Fronczak Barlowe, Architects. All Rights Reserved